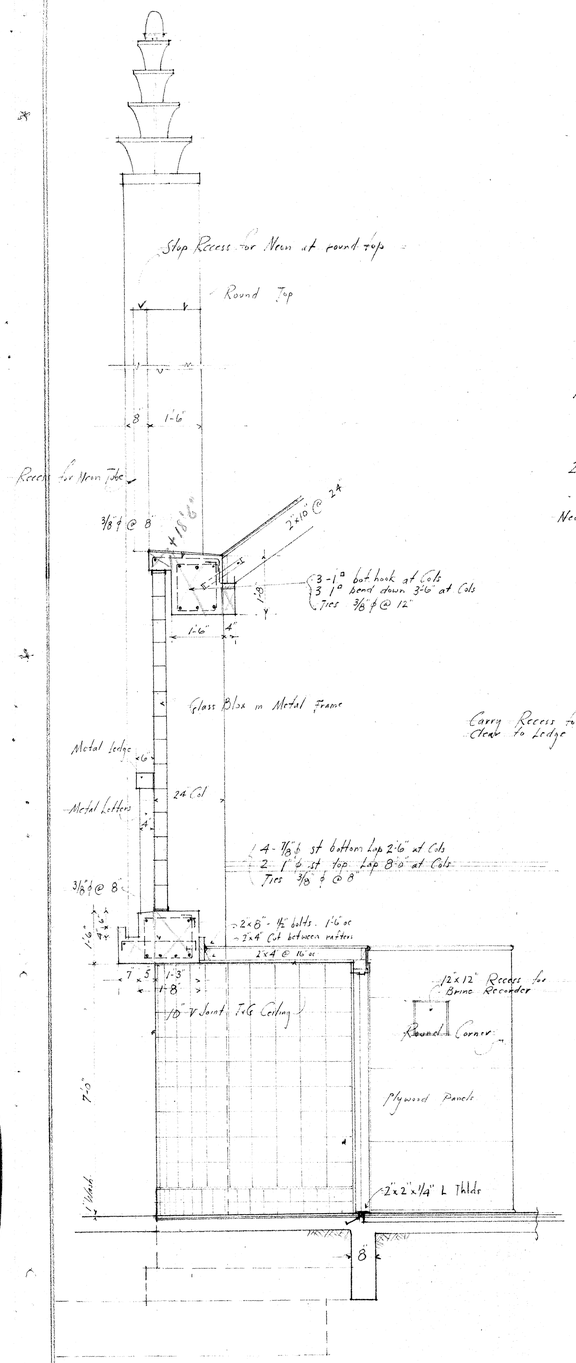

SECTION B

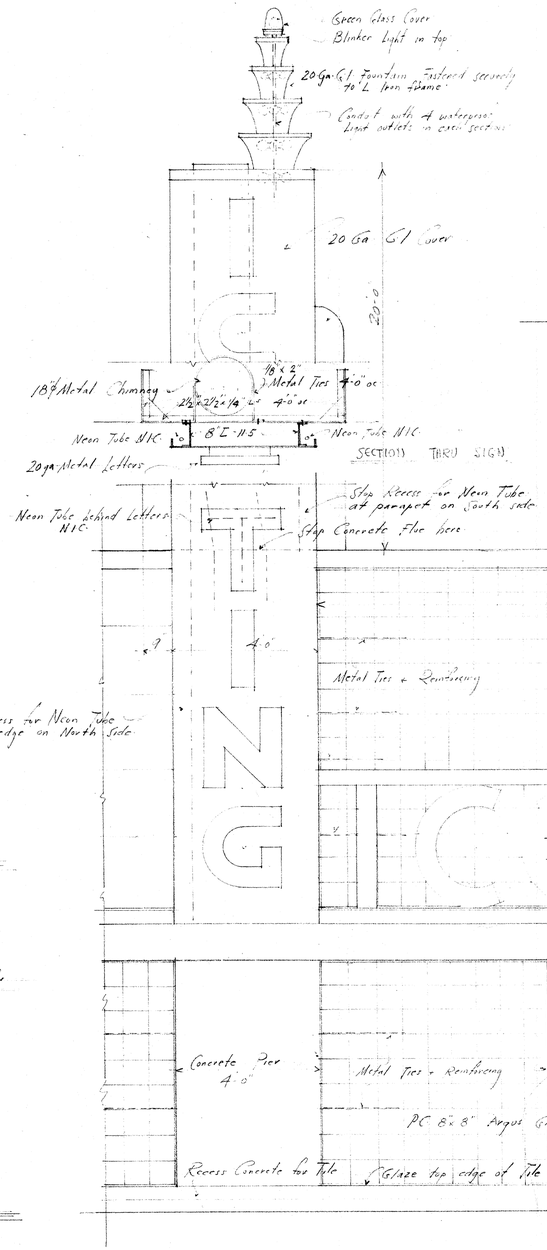

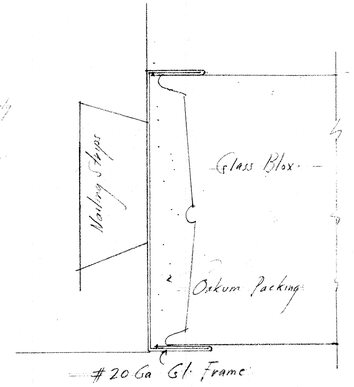

METAL FRAME FOR GLASS BLOX

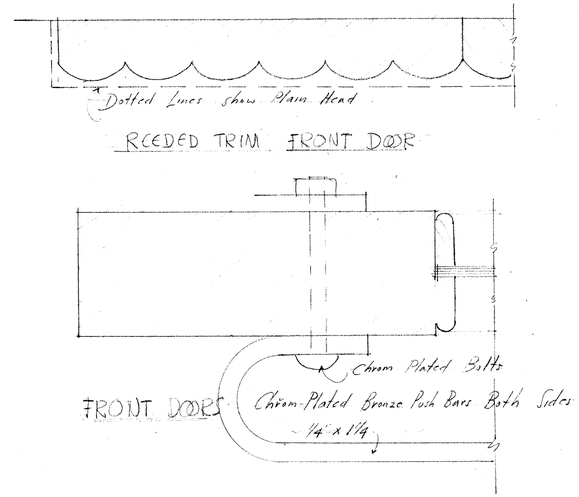

REEDED TRIM FRONT DOOR

FRONT DOORS

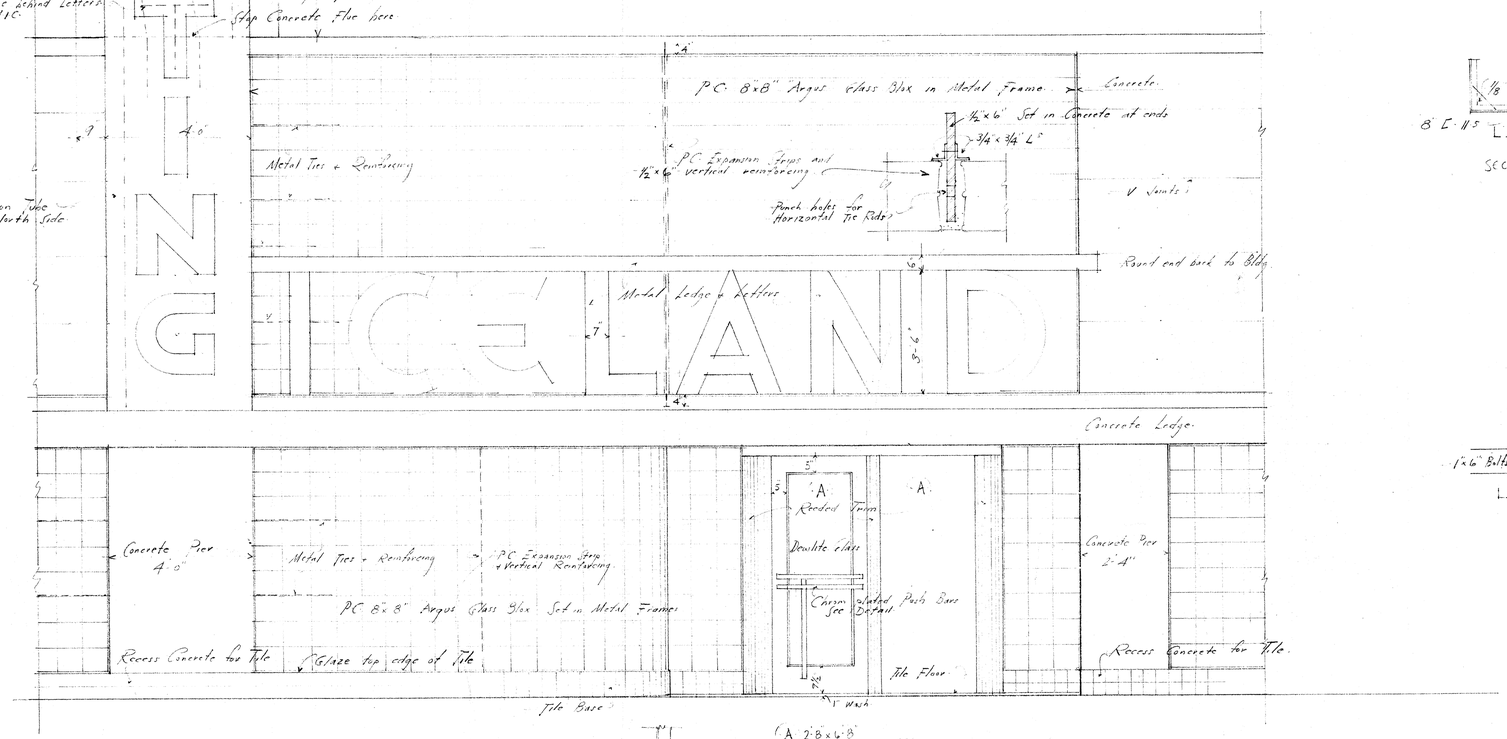

ELEVATION FRONT ENTRANCE
1/2" Scale

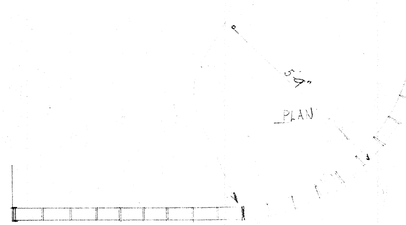

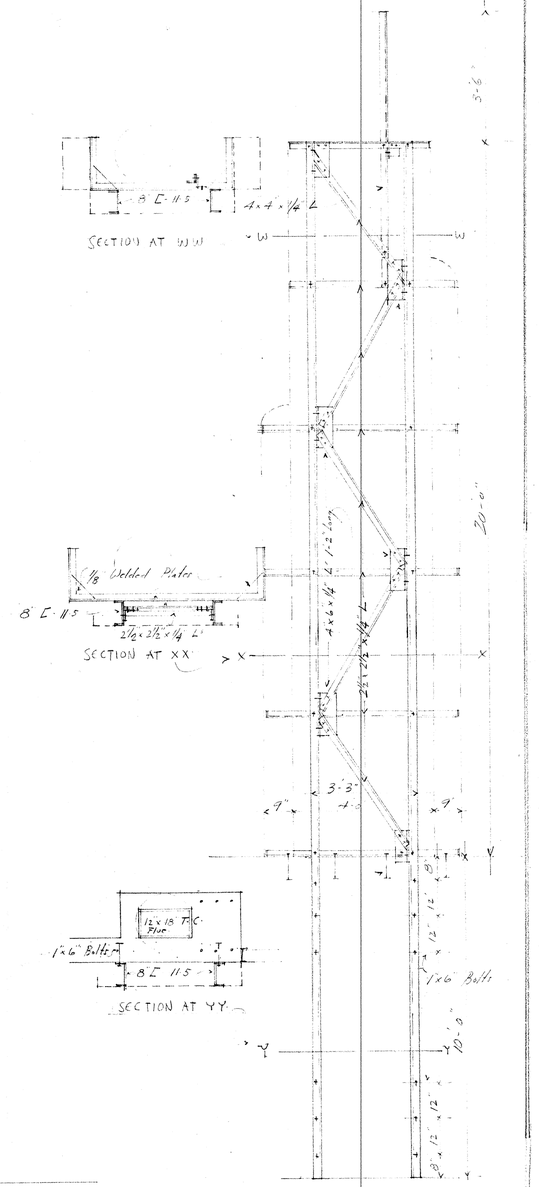

FRAMING FOR SIGN
1/2" Scale

ICELAND SKATING RINK
FOR
MR. W. J. KERTH
1430 DEL PASO BLVD. NORTH SACRAMENTO
CHAS. F. DEL CARLO, ARCHITECT
SACRAMENTO

SHEET "D"

DATED 12-20-40
10 SHEETS